KEYNOTES

1. EXISTING FIRE DEPT. CONNECTION
2. EXISTING FIRE DRY STANDPIPE
3. DOORS TO REMAIN CLOSED IN LOCKED POSITION. FUTURE TENANT IMPROVEMENT PLANS TO BE SUBMITTED UNDER SEPARATE PERMIT BY OTHERS FOR NEW STOREFRONT WITH RECESSED DOORS.

PARTIAL ENLARGED SOUTH ELEVATION - EXISTING

SCALE: 1/4"=1'-0"

2

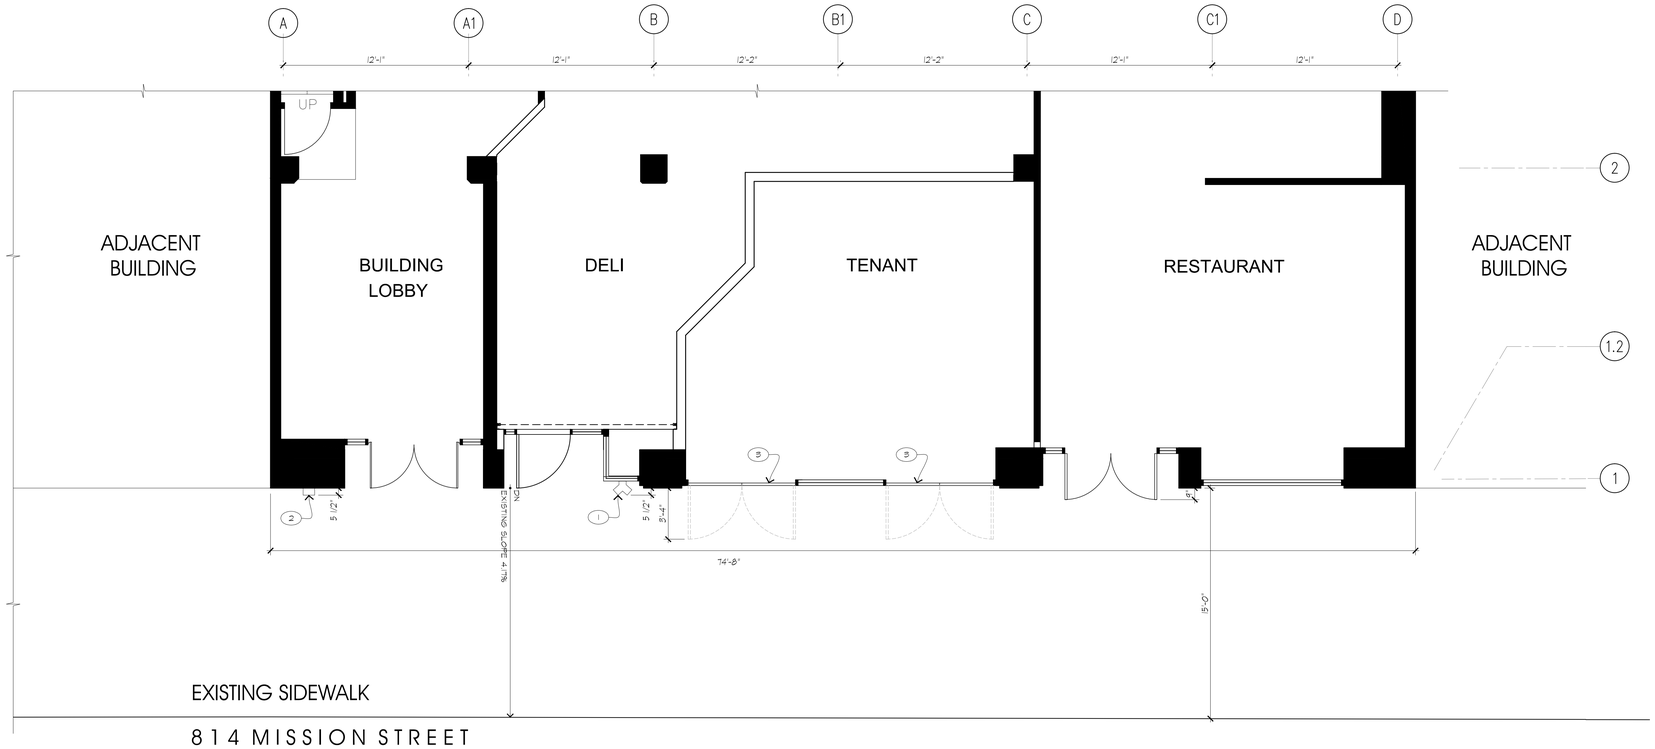

0 1' 2' 4'

1/4"=1'-0"

PARTIAL ENLARGED FLOOR PLAN - EXISTING

SCALE: 1/4"=1'-0"

1

Jun 28, 2011 - 1:50pm
Q:\Projects\1 masonry encroachment\CDs\100 Exterior Plan & Elevation.dwg
© 2011 FENNIE + MEHL Architects

FENNIE + MEHL ARCHITECTS

300 Brannan Street, Suite 310
San Francisco CA 94107
www.fm-arch.com
Facsimile 415 278 9586
Voice 415 278 9596

Westfield®

Westfield - Entry Encroachment

814 Mission Street
Westfield Bulletin Building
San Francisco, CA 94103

Issue:	Date: / Description:
A	6/28/11 Permit Submittal

No. 31128.00
Drawn By:
Checked By:
Date:
Owner Approval:
Date:

TENANT/BUILDING ENTRY - PARTIAL PLAN & ELEVATION - EXISTING

1/4"=1'-0" U.O.N.

A1.00